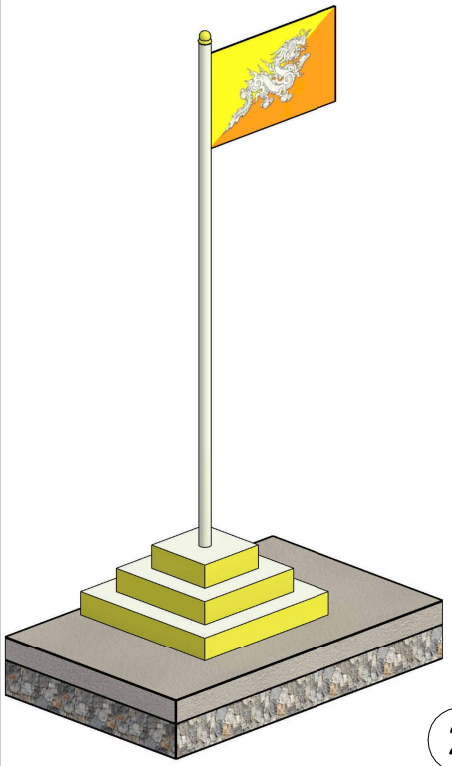

1 Flag-3D View

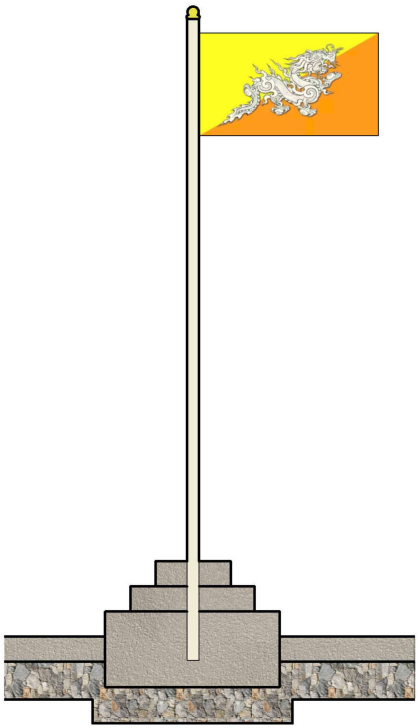

2 Over veiw of flag
1 : 20

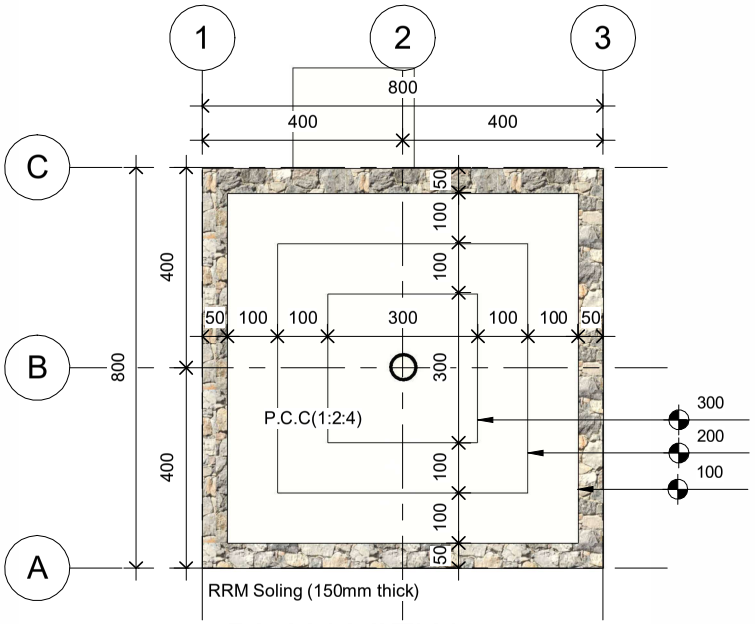

3 PLAN VIEW
1 : 10

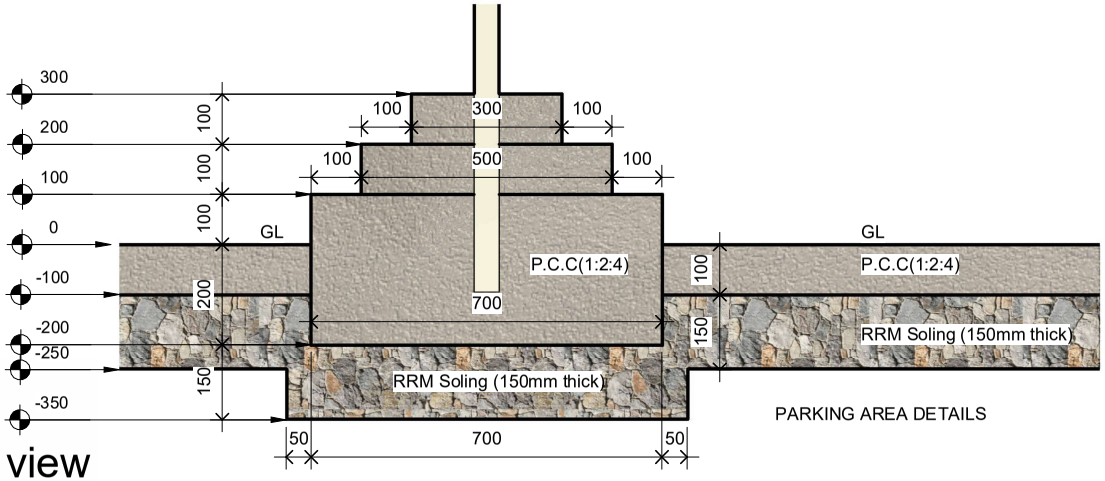

PARKING AREA DETAILS

FLAG STAND DETAILS

4 Sectional view
1 : 10

Royal Insurance Corporation of Bhutan Thimphu

PROJECT NAME: Maintenance of Office Building-PMB	OWNER: RICB	TITLE: As stated in the drawing	DESIGN & DRAWN BY: Tshering Wangdi (Civil Engineer)	NOTE: • ALL THE DIMENSIONS ARE IN MM OTHERWISE STATED. • ALL DIMENSIONS ARE TO BE READ AND DO NOT SCALE THE DIMENSIONS FROM THE DRAWING. • ANY DISCREPANCIES IN THE DRAWING SHALL BE BROUGHT TO THE NOTICE OF THE DESIGNER FOR TIMELY RECTIFICATION. • DESIGNER SHALL NOT BE HELD RESPONSIBLE FOR FAULTY EXECUTION ON SITE UNLESS FULL TIME CONSTRUCTION SUPERVISION IS LOOKED AFTER BY DESIGNER(S).	DRAWING NO. 01
		SCALE: As indicated	DATE: 2/26/2023 12:00:16 AM	SIGN:	

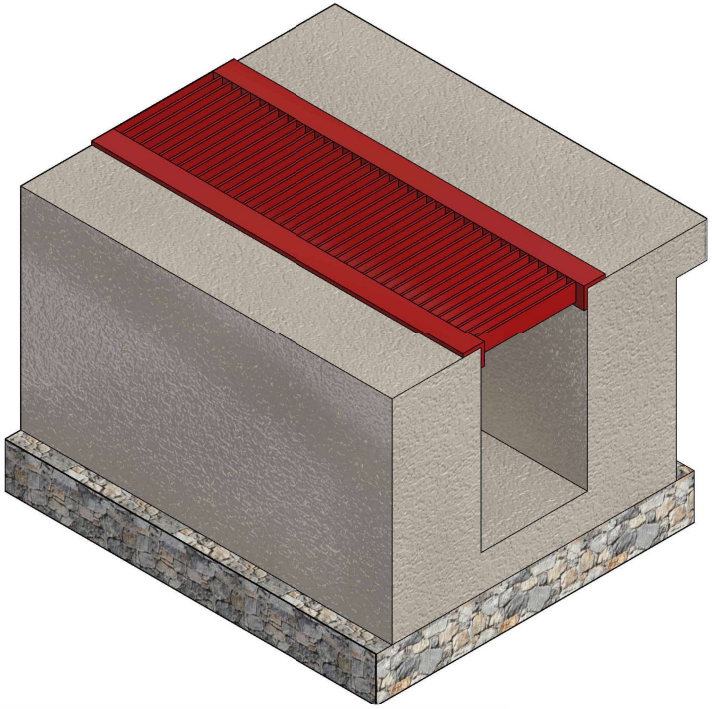

1 Over view of drainage cover

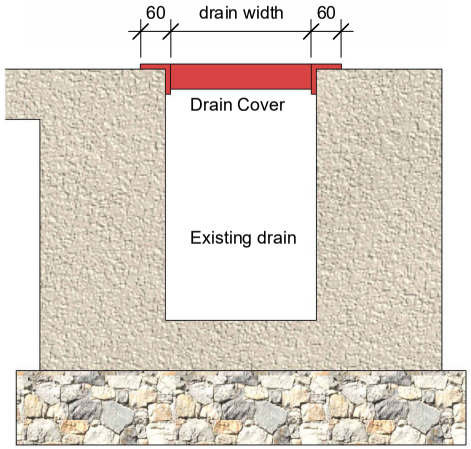

3 Sectional View

1 : 10

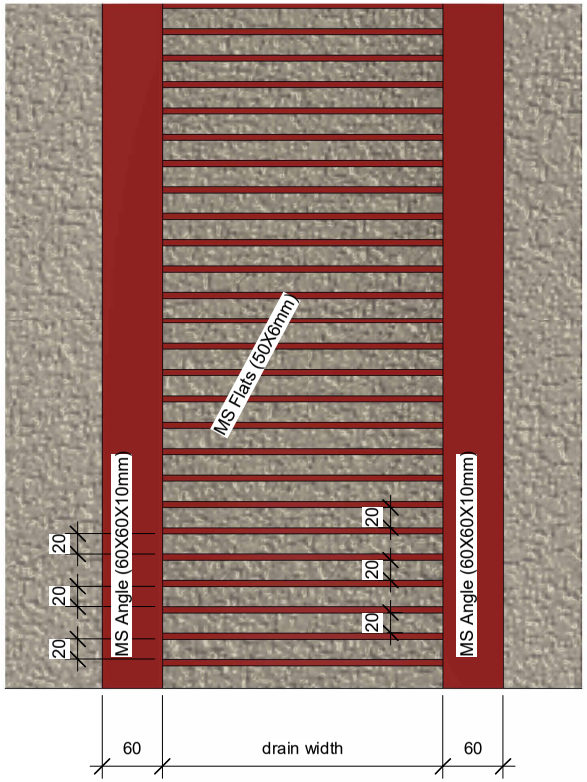

2 Drain Level

1 : 5

Royal Insurance Corporation of Bhutan Thimphu

PROJECT NAME: Maintanace of Office Building-PMB	OWNER: RICB	RICB	TITLE: Drainage cover dedatail		DESIGN & DRAWN BY: Tshering Wangdi Civil Engineer)	NOTE: • ALL THE DIMENSIONS ARE IN MM OTHERWISE STATED. • ALL DIMENSIONS ARE TO BE READ AND DO NOT SCALE THE DIMENSIONS FROM THE DRAWING. • ANY DISCREPANCIES IN THE DRAWING SHALL BE BROUGHT TO THE NOTICE OF THE DESIGNER FOR TIMELY RECTIFICATION. • DESIGNER SHALL NOT BE HELD RESPONSIBLE FOR FAULTY EXECUTION ON SITE UNLESS FULL TIME CONSTRUCTION SUPERVISION IS LOOKED AFTER BY DESIGNER(S).	DRAWING NO. 02
			SCALE As indicated	DATE: 2/26/2023 6:30:07 PM	SIGN:		